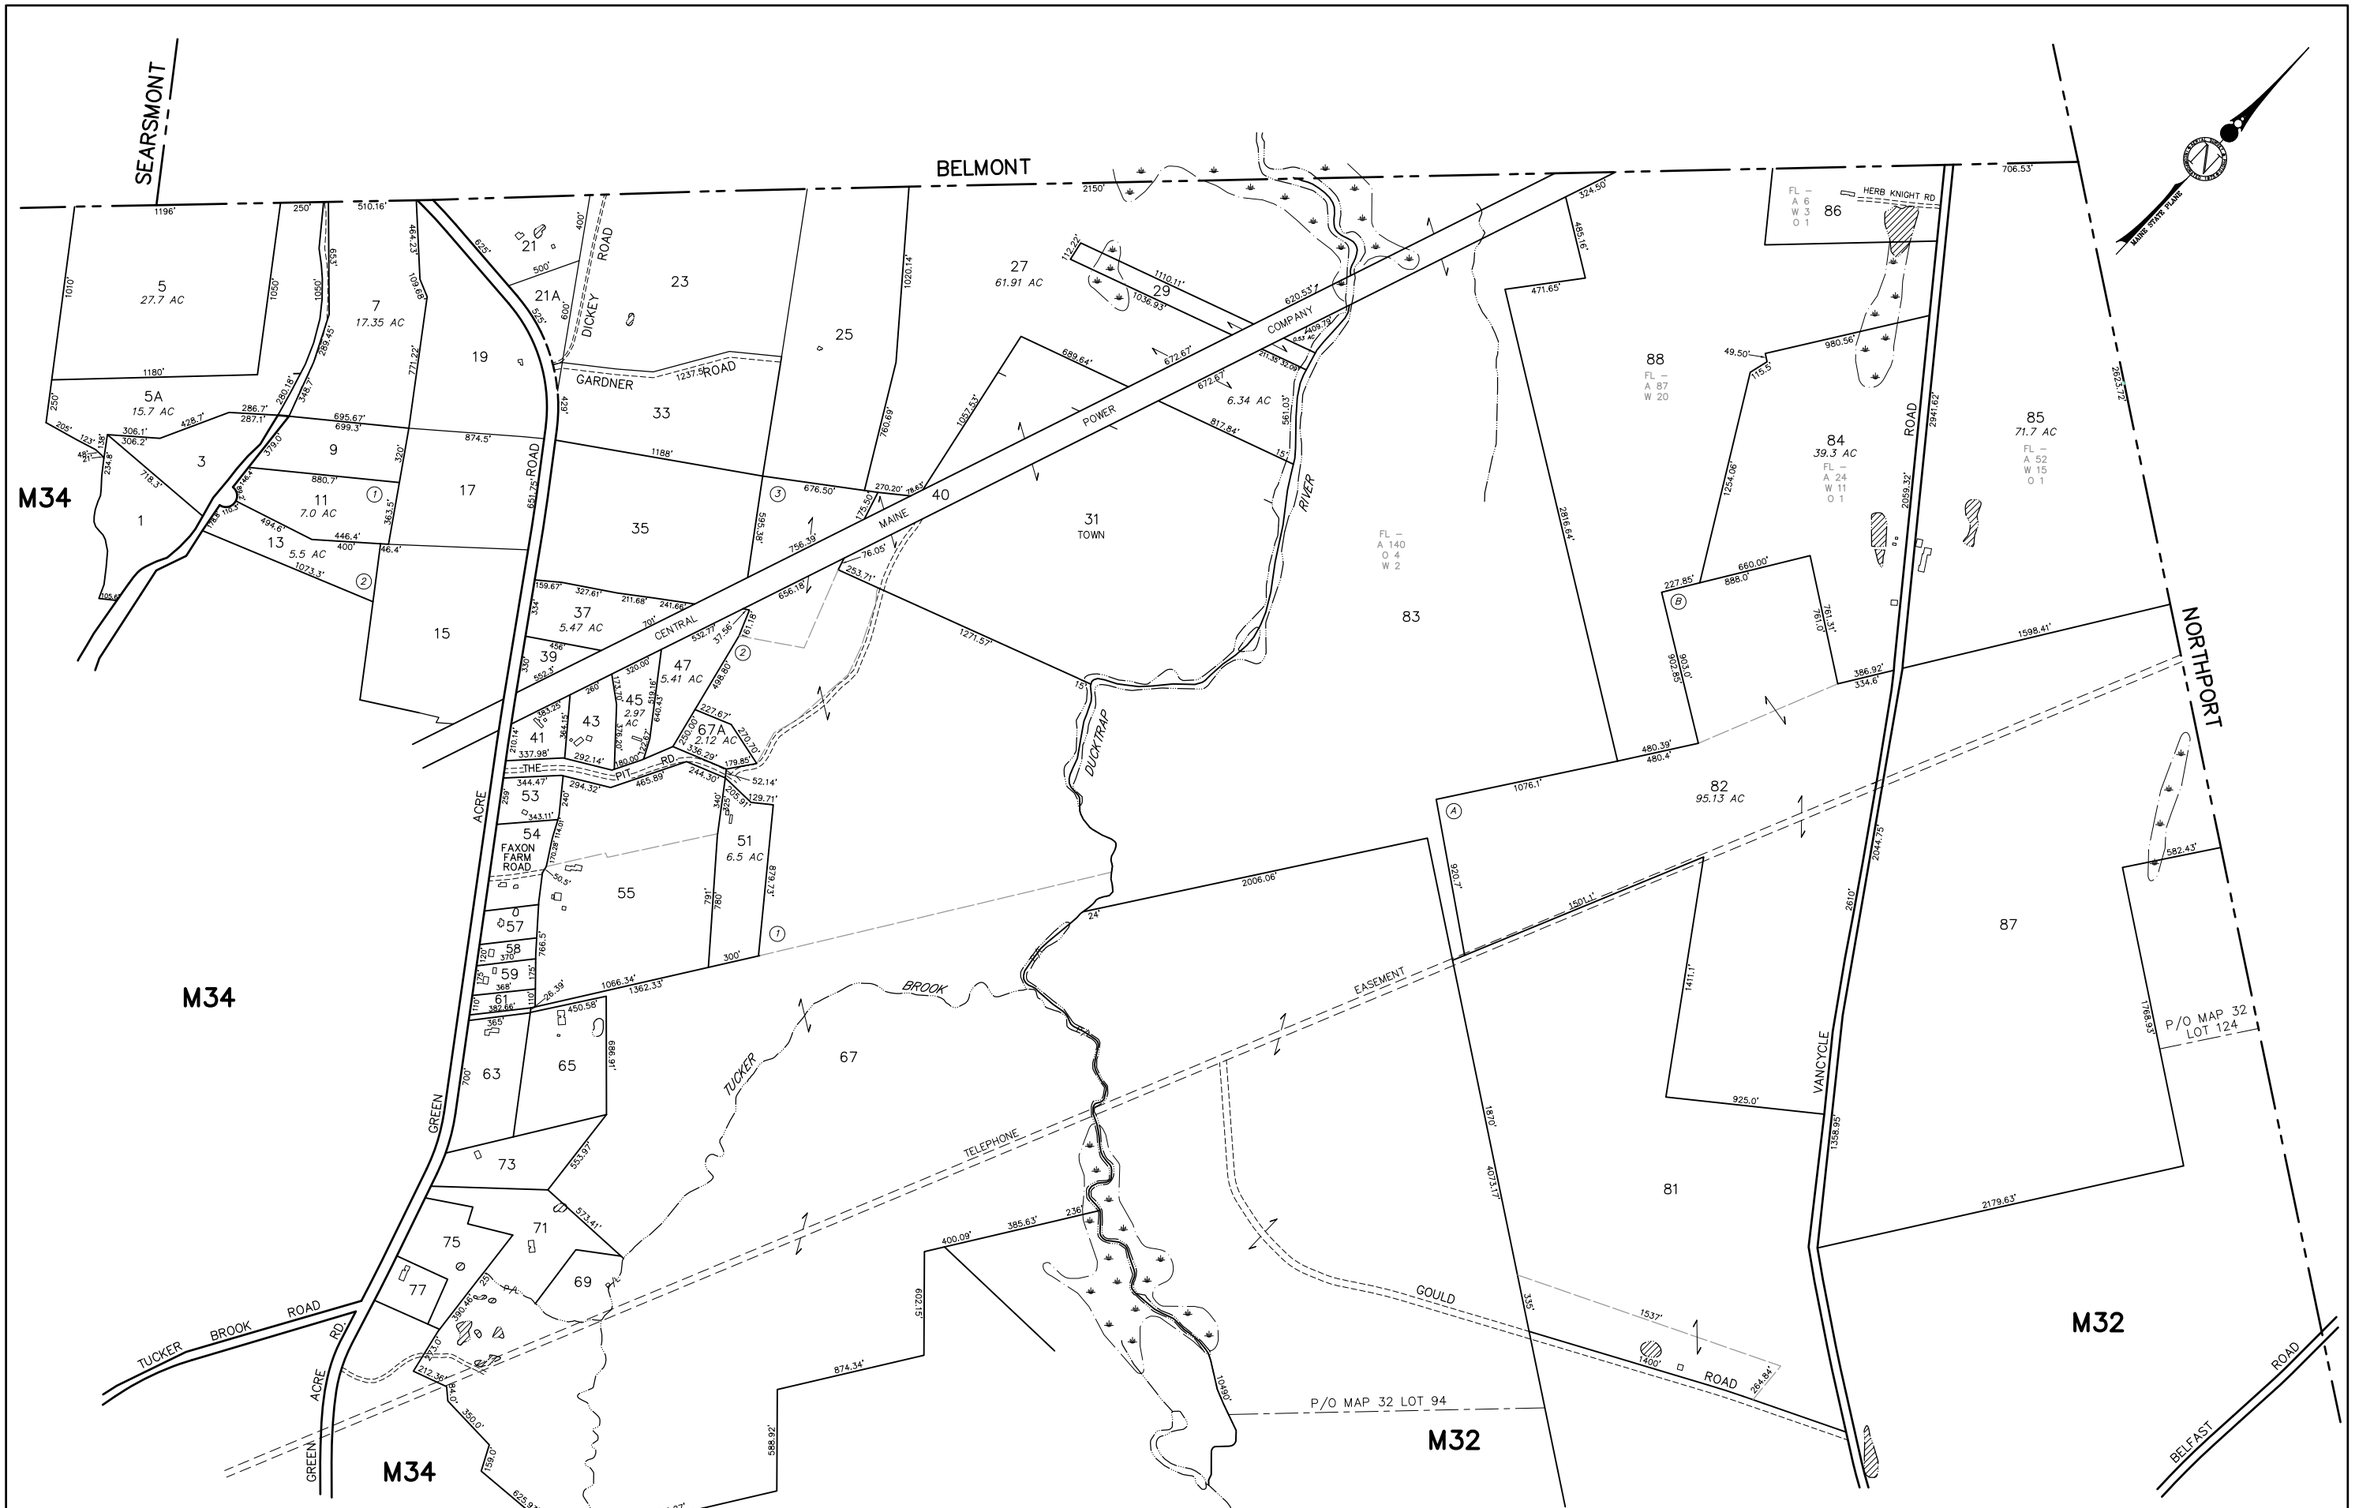

THIS MAP IS FOR ASSESSMENT PURPOSES ONLY AND IS NOT INTENDED FOR PROPERTY CONVEYANCE OR LEGAL DESCRIPTION.

PREPARED BY: AERIAL SURVEY AND PHOTO, INC.
546 AIRPORT ROAD PO BOX 659
NORRIDGEWOCK, MAINE

LEGEND:
PARCEL NUMBER 388
SURVEY OR DEED DIMENSION.. 161.21'
BUILDING .....
PARCEL AREA ..... 20,000 SF OR 7.000 AC
SUBDIVISION LOT NO. 9
SHORELINE (HIGH TIDE) .....

MATCH LINE ..... Part of Map/Lot
ADJACENT MAP M14

APRIL 1, 2014
400 200 0 400 800 1200 FEET
SCALE 1 INCH = 400 FEET

PROPERTY MAP
TOWN OF LINCOLNVILLE
WALDO COUNTY, MAINE

33